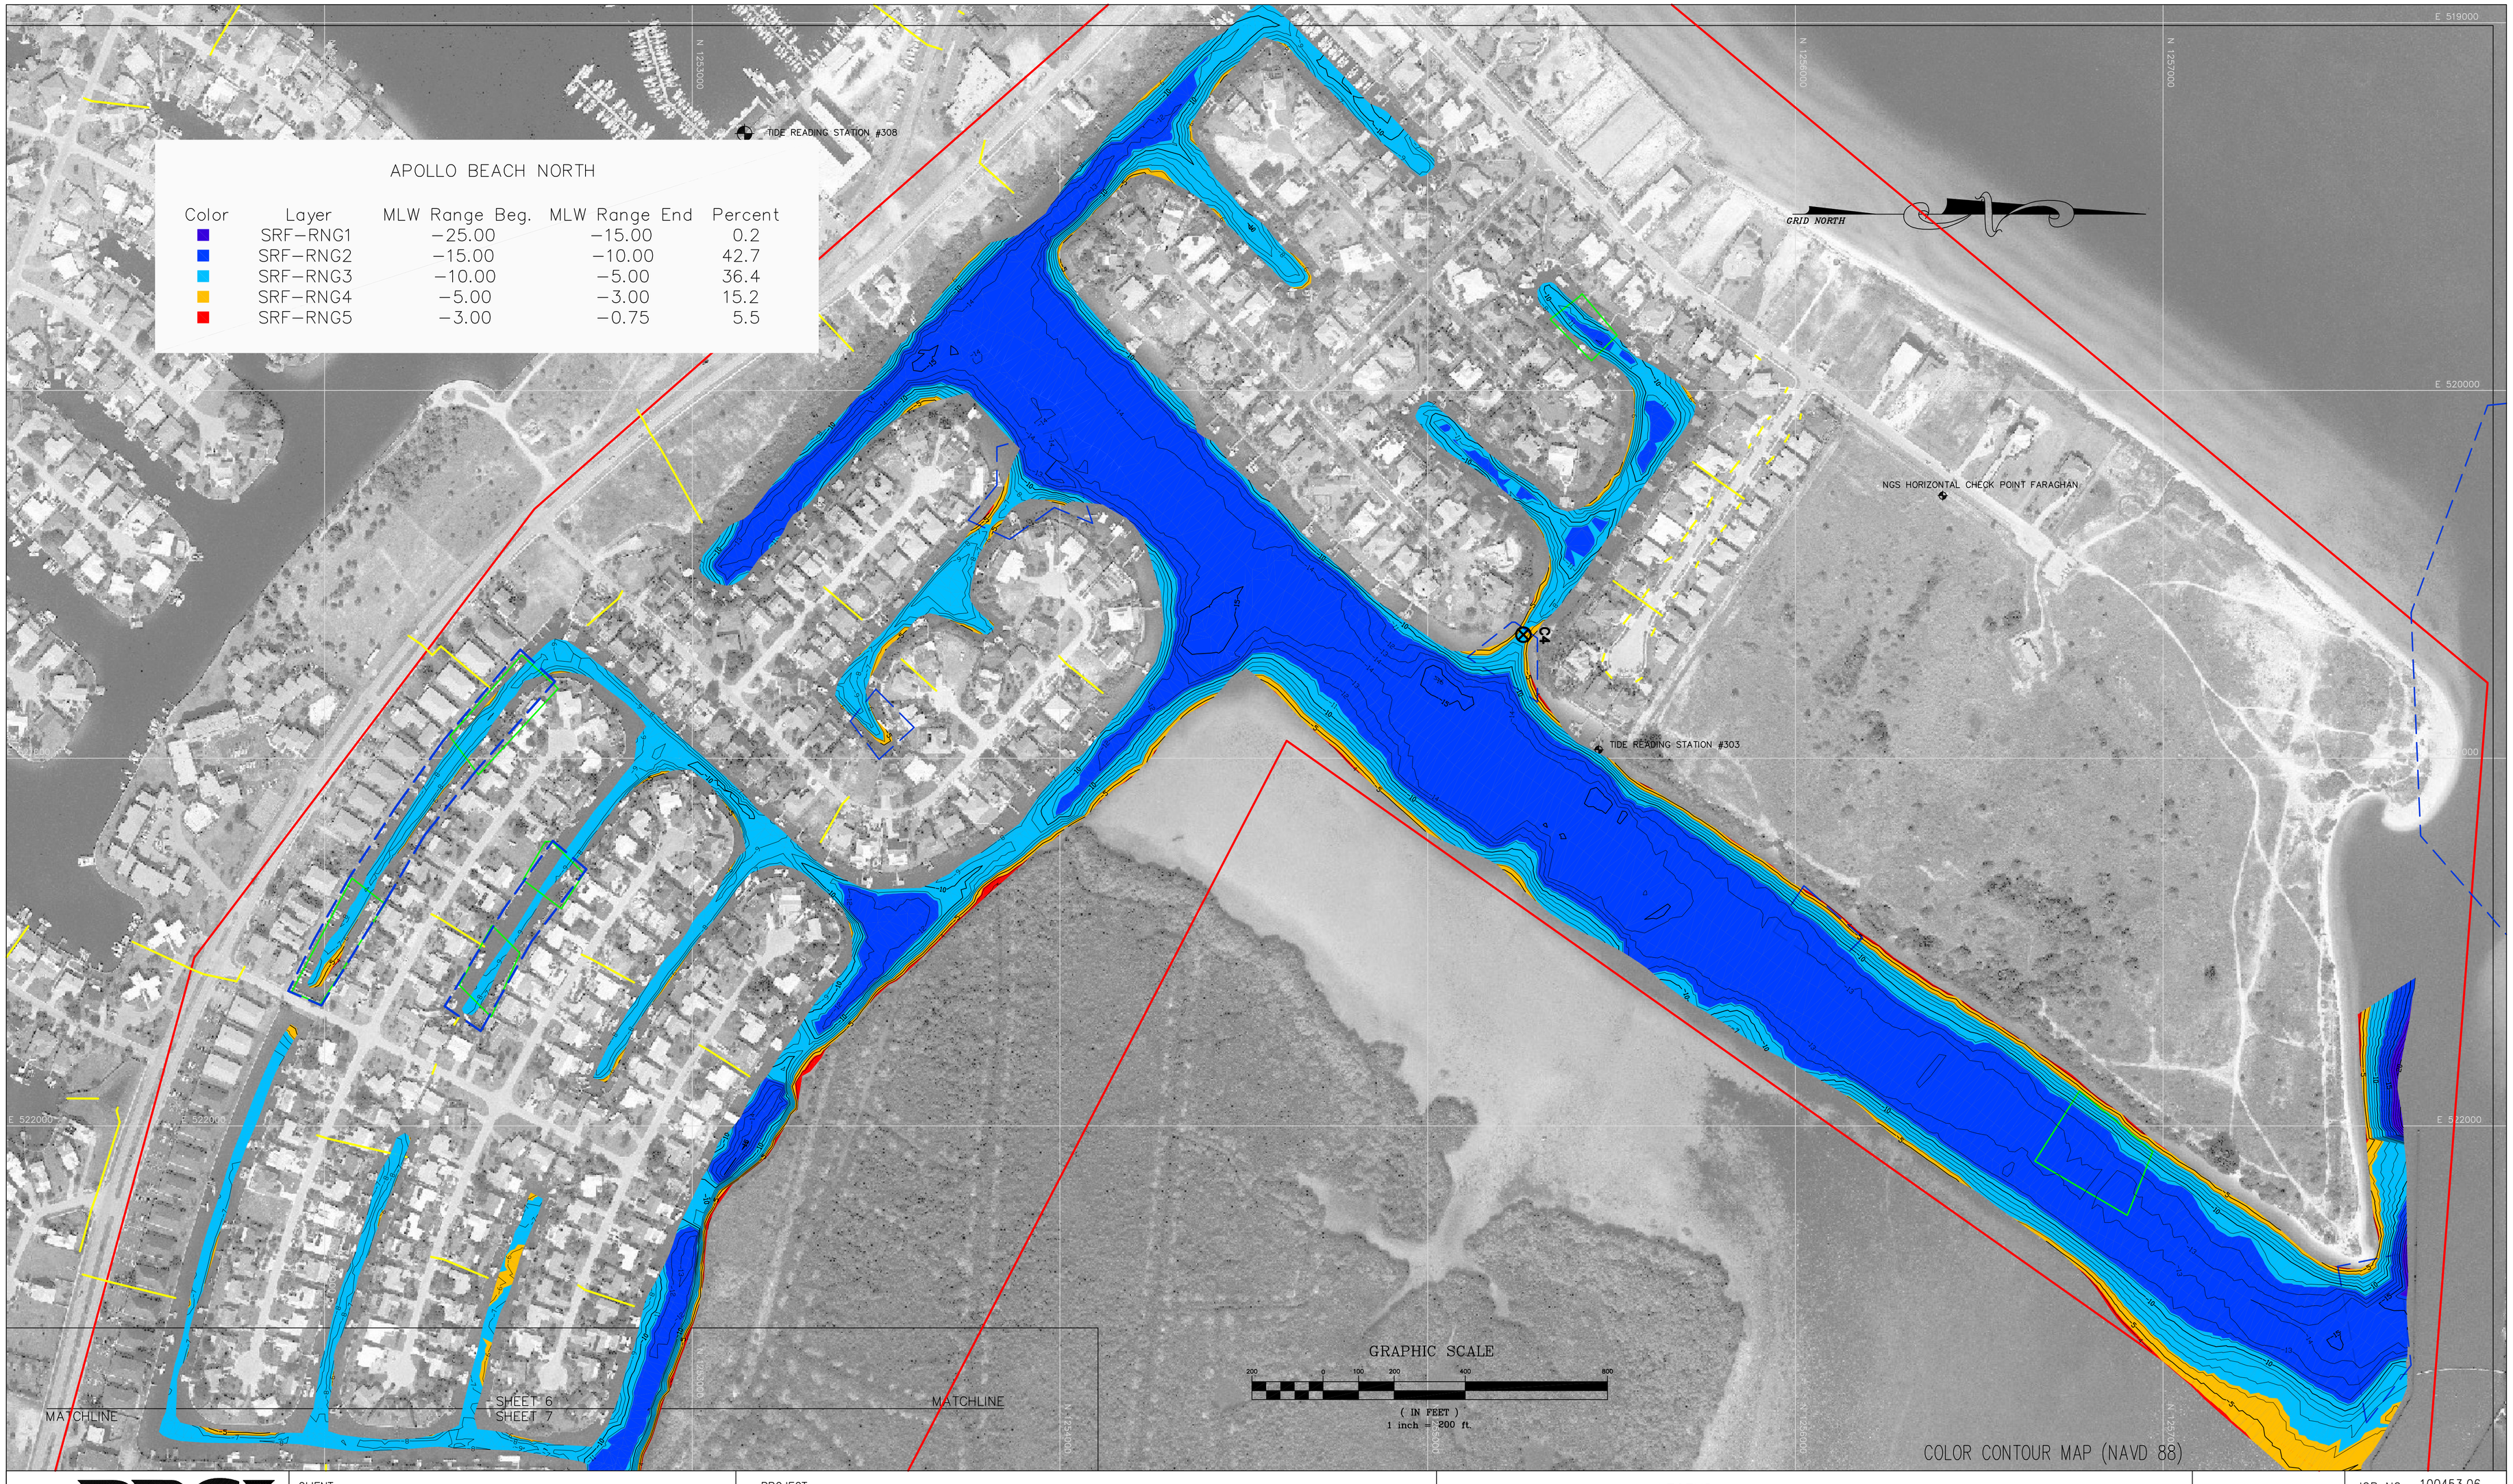

PBS&J
5300 West Cypress St., Suite 300
Tampa, FL 33607
813.282.7275

CLIENT
HILLSBOROUGH COUNTY

PROJECT
BATHYMETRIC SURVEY OF APOLLO BEACH NORTH
COLOR CONTOURS

LEGEND:
PROJECT AREA
COMBINED AREAS OF CONCERN
CHARRETTE AREAS OF CONCERN
STORMWATER PIPES
SEDIMENT SAMPLE SITE

DATUM
MLW 1.25 — 0
1.25
0 — -1.25
NAVD

SEE SHEET 1 FOR NOTES

NOT VALID FOR CONSTRUCTION UNLESS SIGNED IN THIS BLOCK

JOB NO. 100453.06
DRAWN BDF
DESIGNED JRT
CHECKED JRT

SHEET 6 / 7