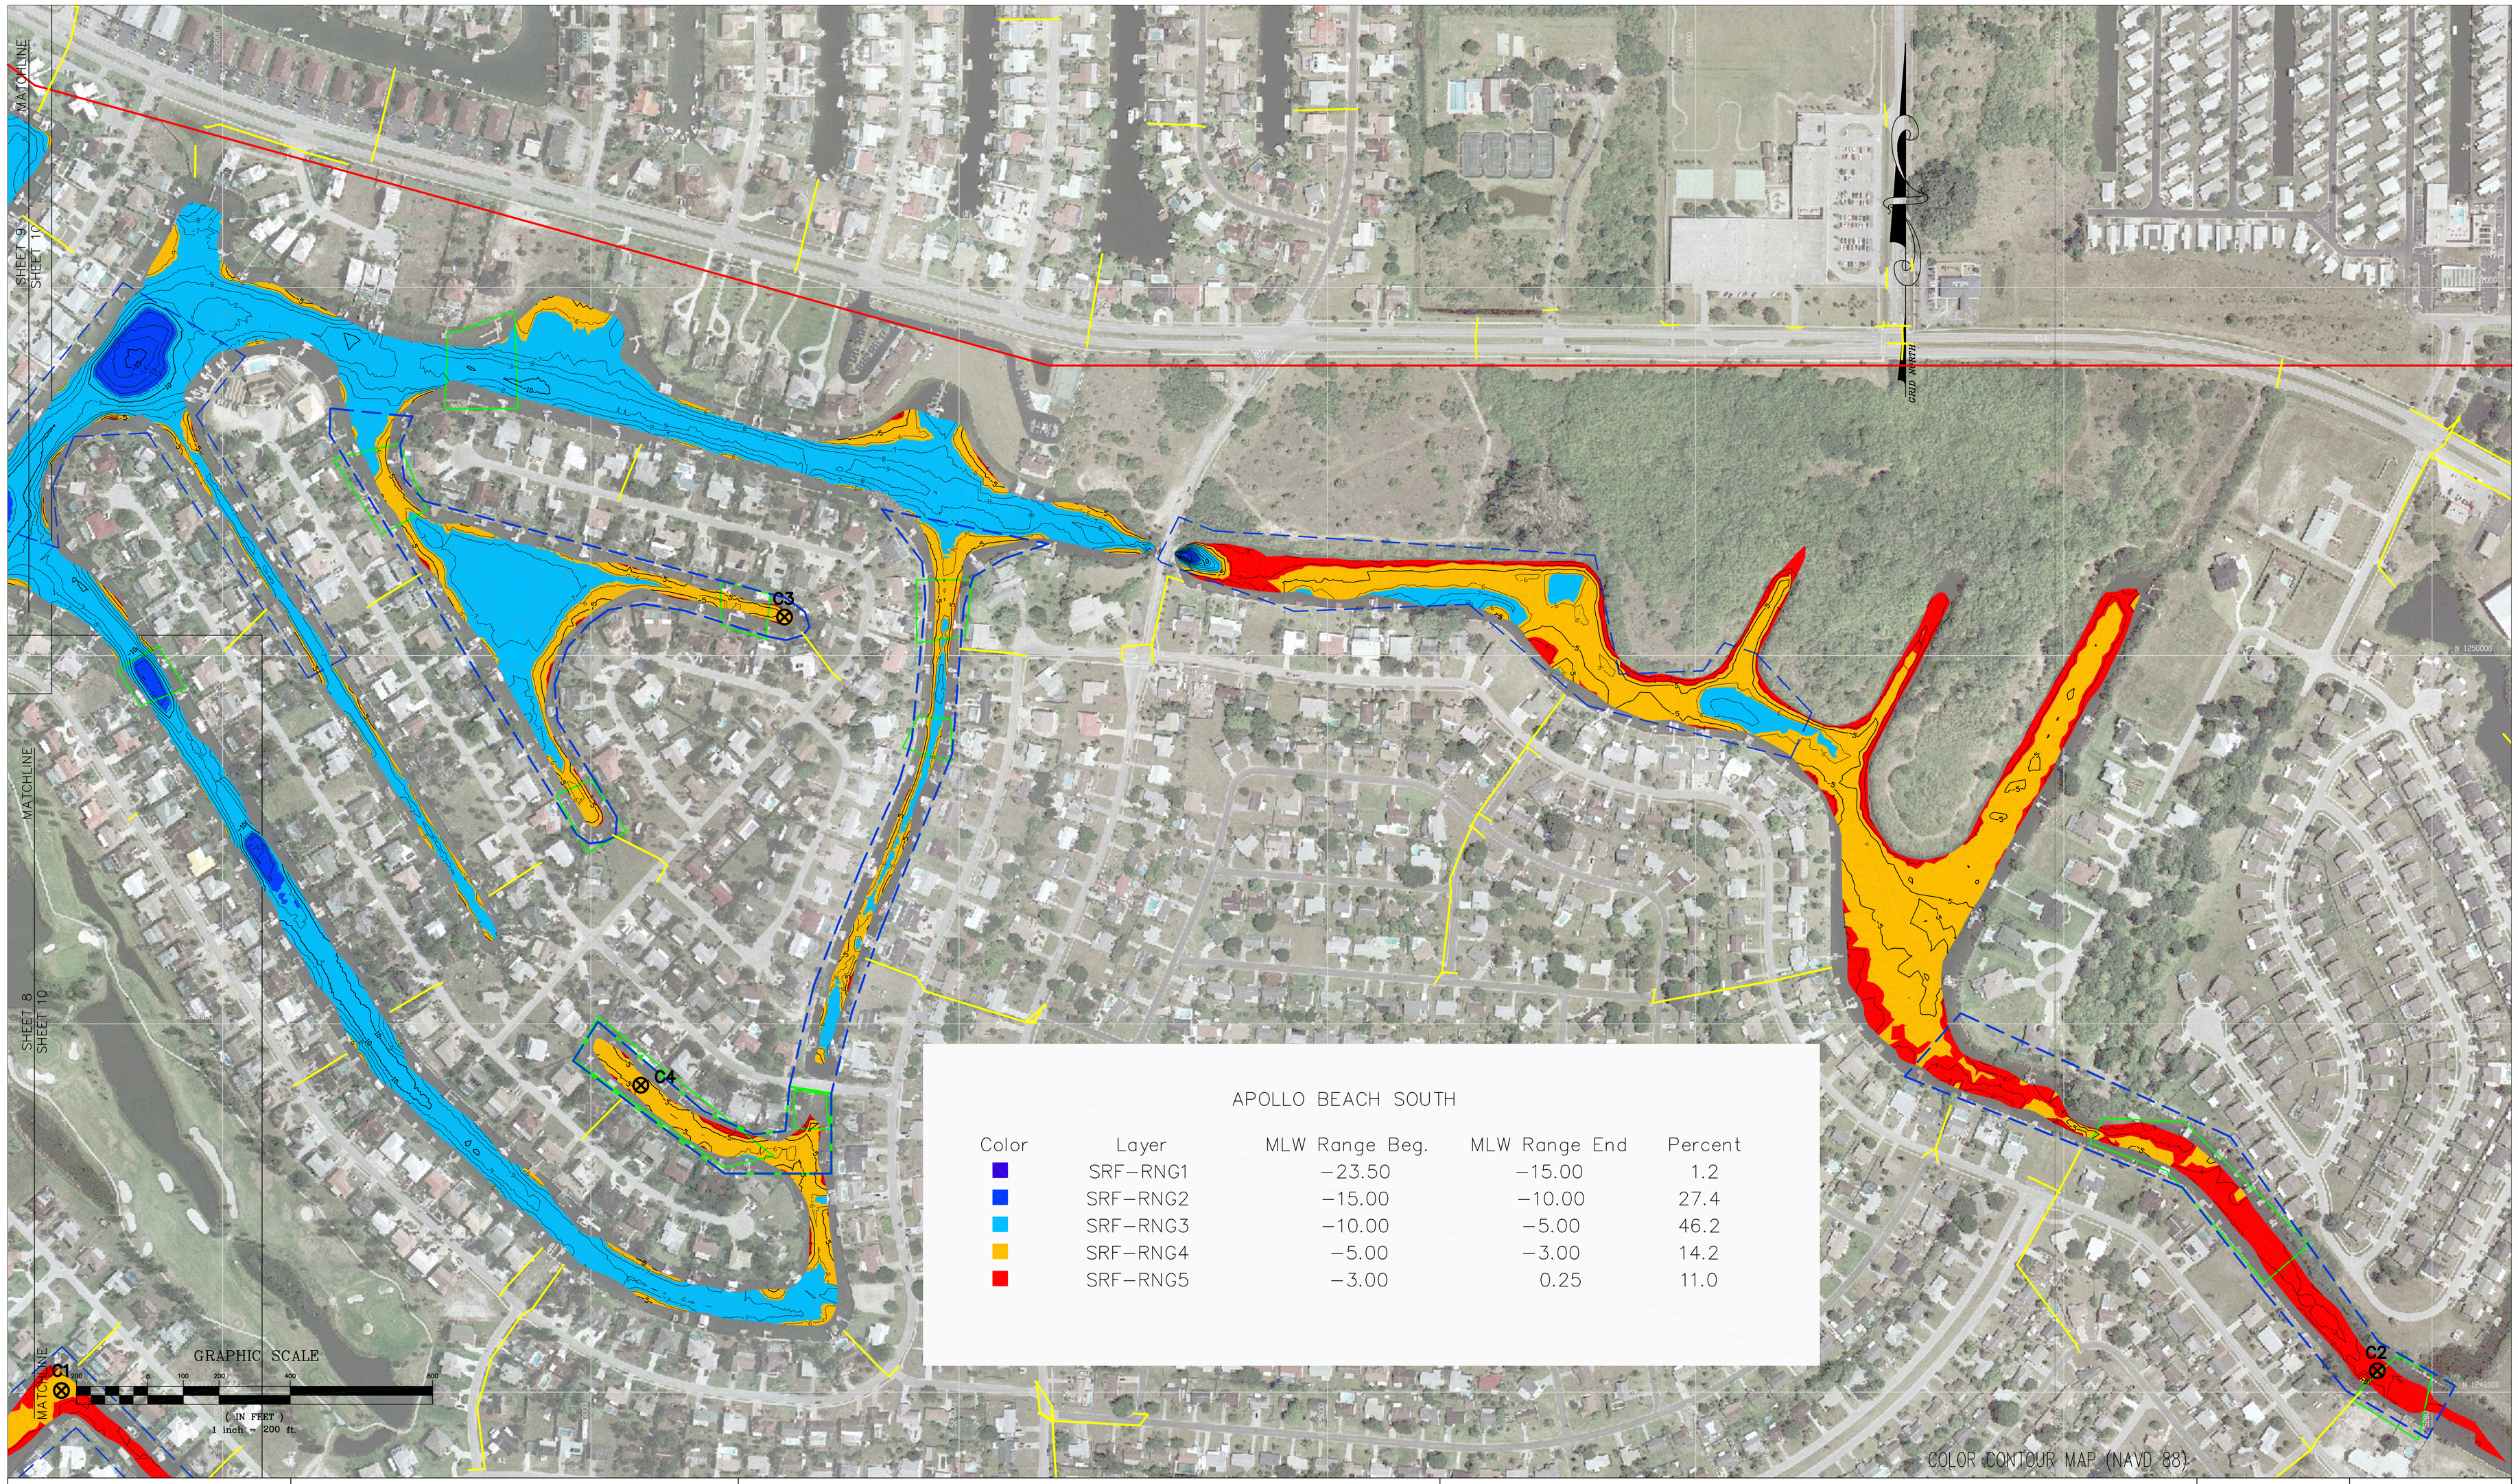

APOLLO BEACH SOUTH

Color	Layer	MLW Range Beg.	MLW Range End	Percent
	SRF-RNG1	-23.50	-15.00	1.2
	SRF-RNG2	-15.00	-10.00	27.4
	SRF-RNG3	-10.00	-5.00	46.2
	SRF-RNG4	-5.00	-3.00	14.2
	SRF-RNG5	-3.00	0.25	11.0

PBS&J
5300 West Cypress St., Suite 300
Tampa, FL 33607
813.282.7275

CLIENT
HILLSBOROUGH COUNTY

PROJECT
BATHYMETRIC SURVEY OF APOLLO BEACH SOUTH
COLOR CONTOURS

LEGEND:
PROJECT AREA
COMBINED AREAS OF CONCERN
CHARRETTE AREAS OF CONCERN
STORMWATER PIPES
SEDIMENT SAMPLE SITE

DATUM
MLW 1.25 — NAVD 0
1.25
0 — -1.25

SEE SHEET 1 FOR NOTES

NOT VALID FOR CONSTRUCTION UNLESS SIGNED IN THIS BLOCK

JOB NO. 100453.06
DRAWN BDF
DESIGNED JRT
CHECKED JRT

SHEET 10 / 10